


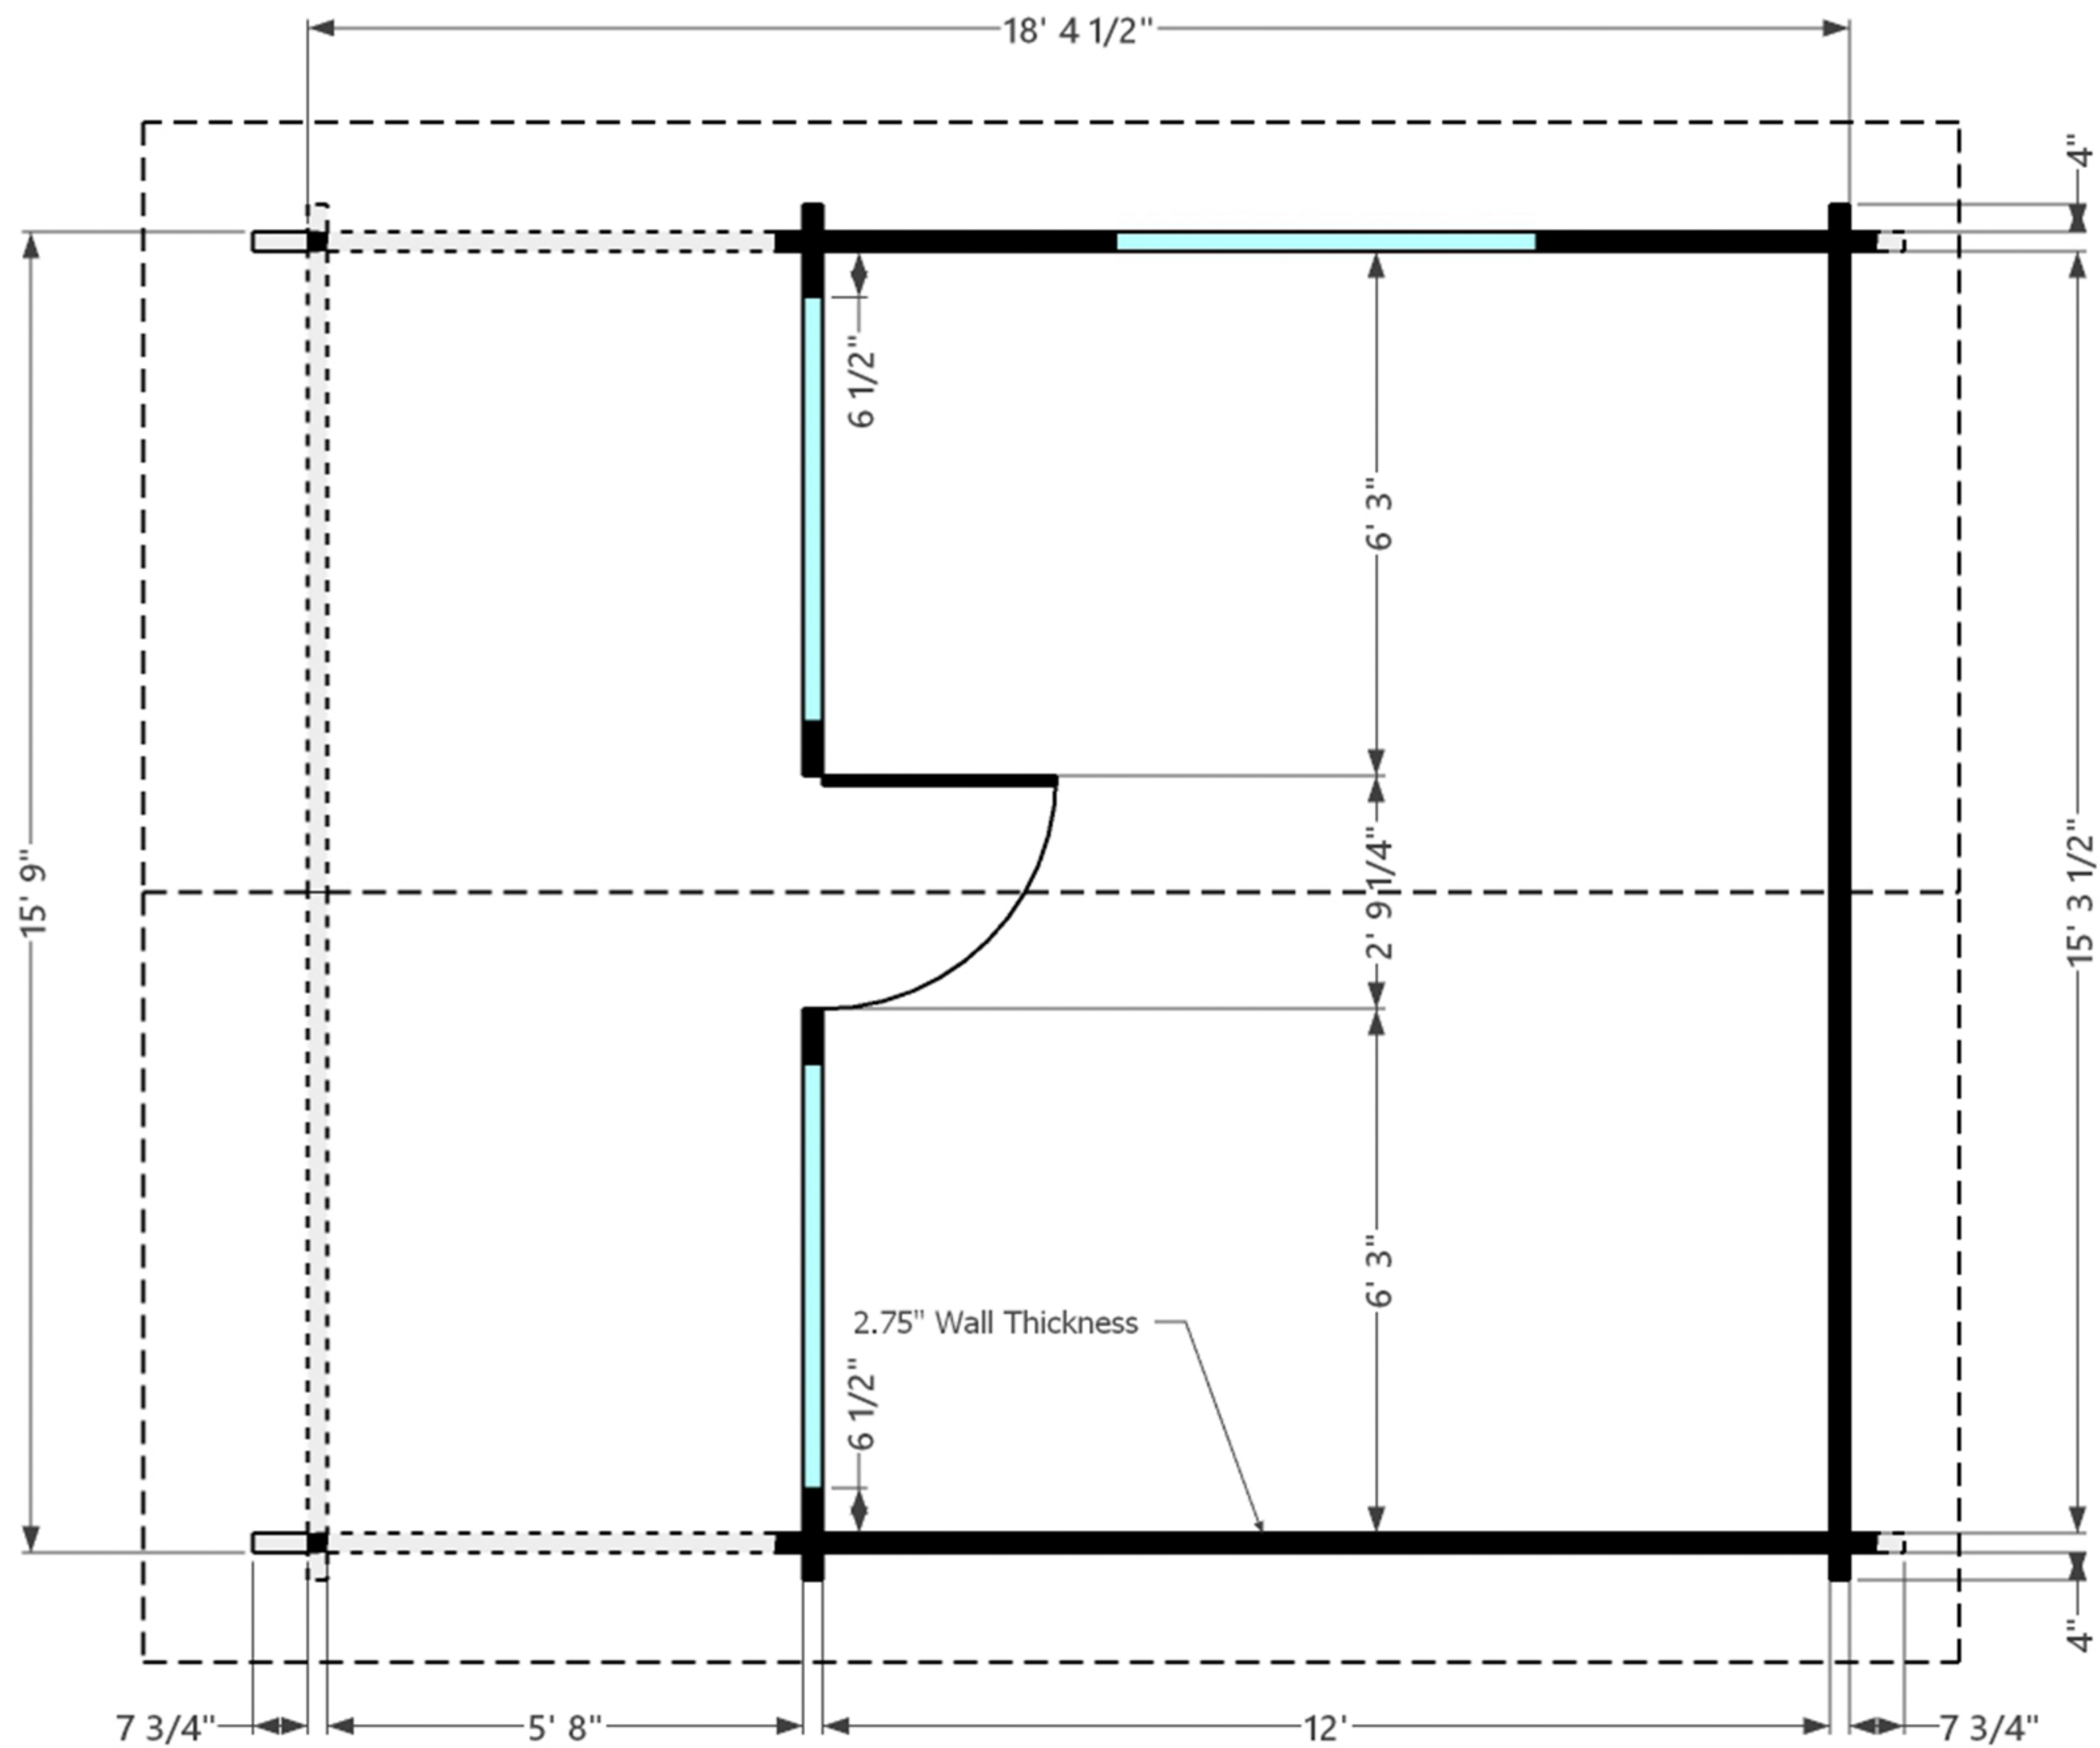

(FLOOR PLANS DO NOT SHOW HORNS AT CONNECTING WALL JUNCTIONS, PLEASE REFER TO THE 3D DRAWINGS)



Tom Garland
200-1808 Bowen Rd.
Nanaimo, BC V9S-5W4

HUDSON A

A1